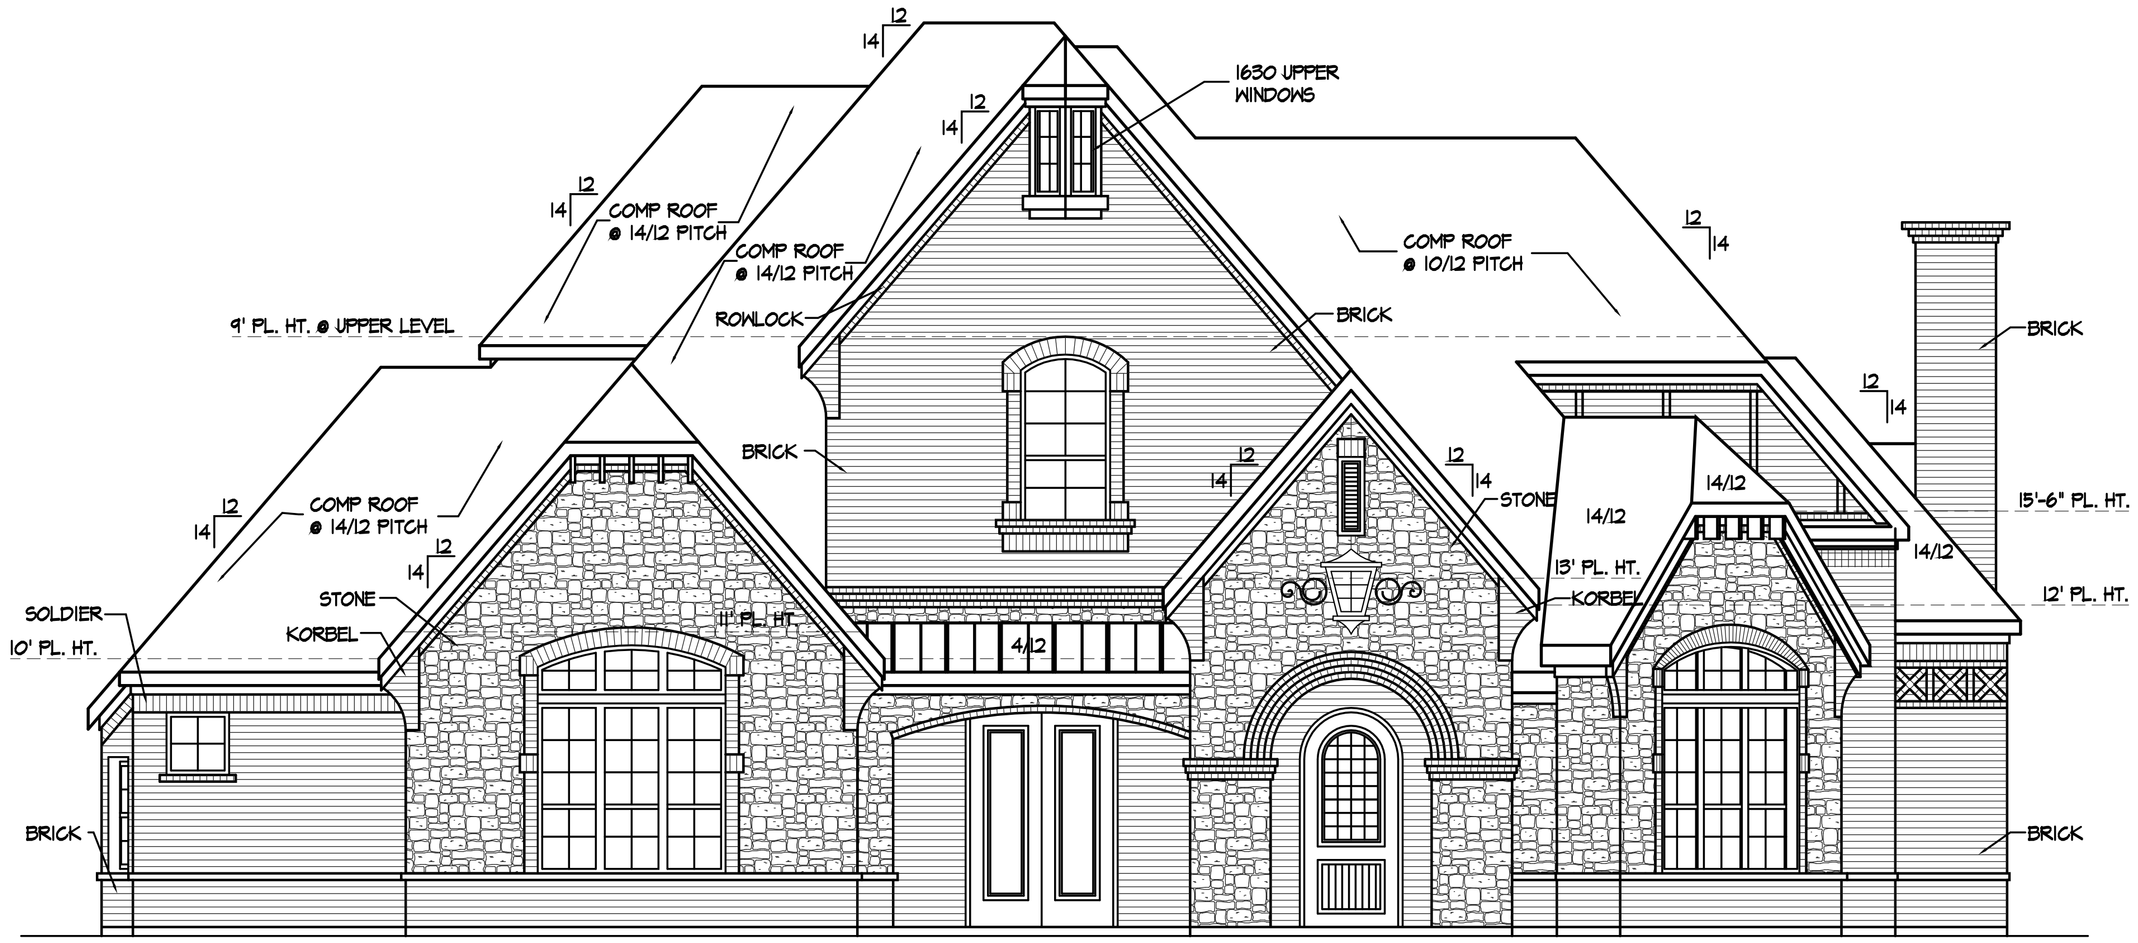

FRONT ELEVATION

1/4" = 1'-0"

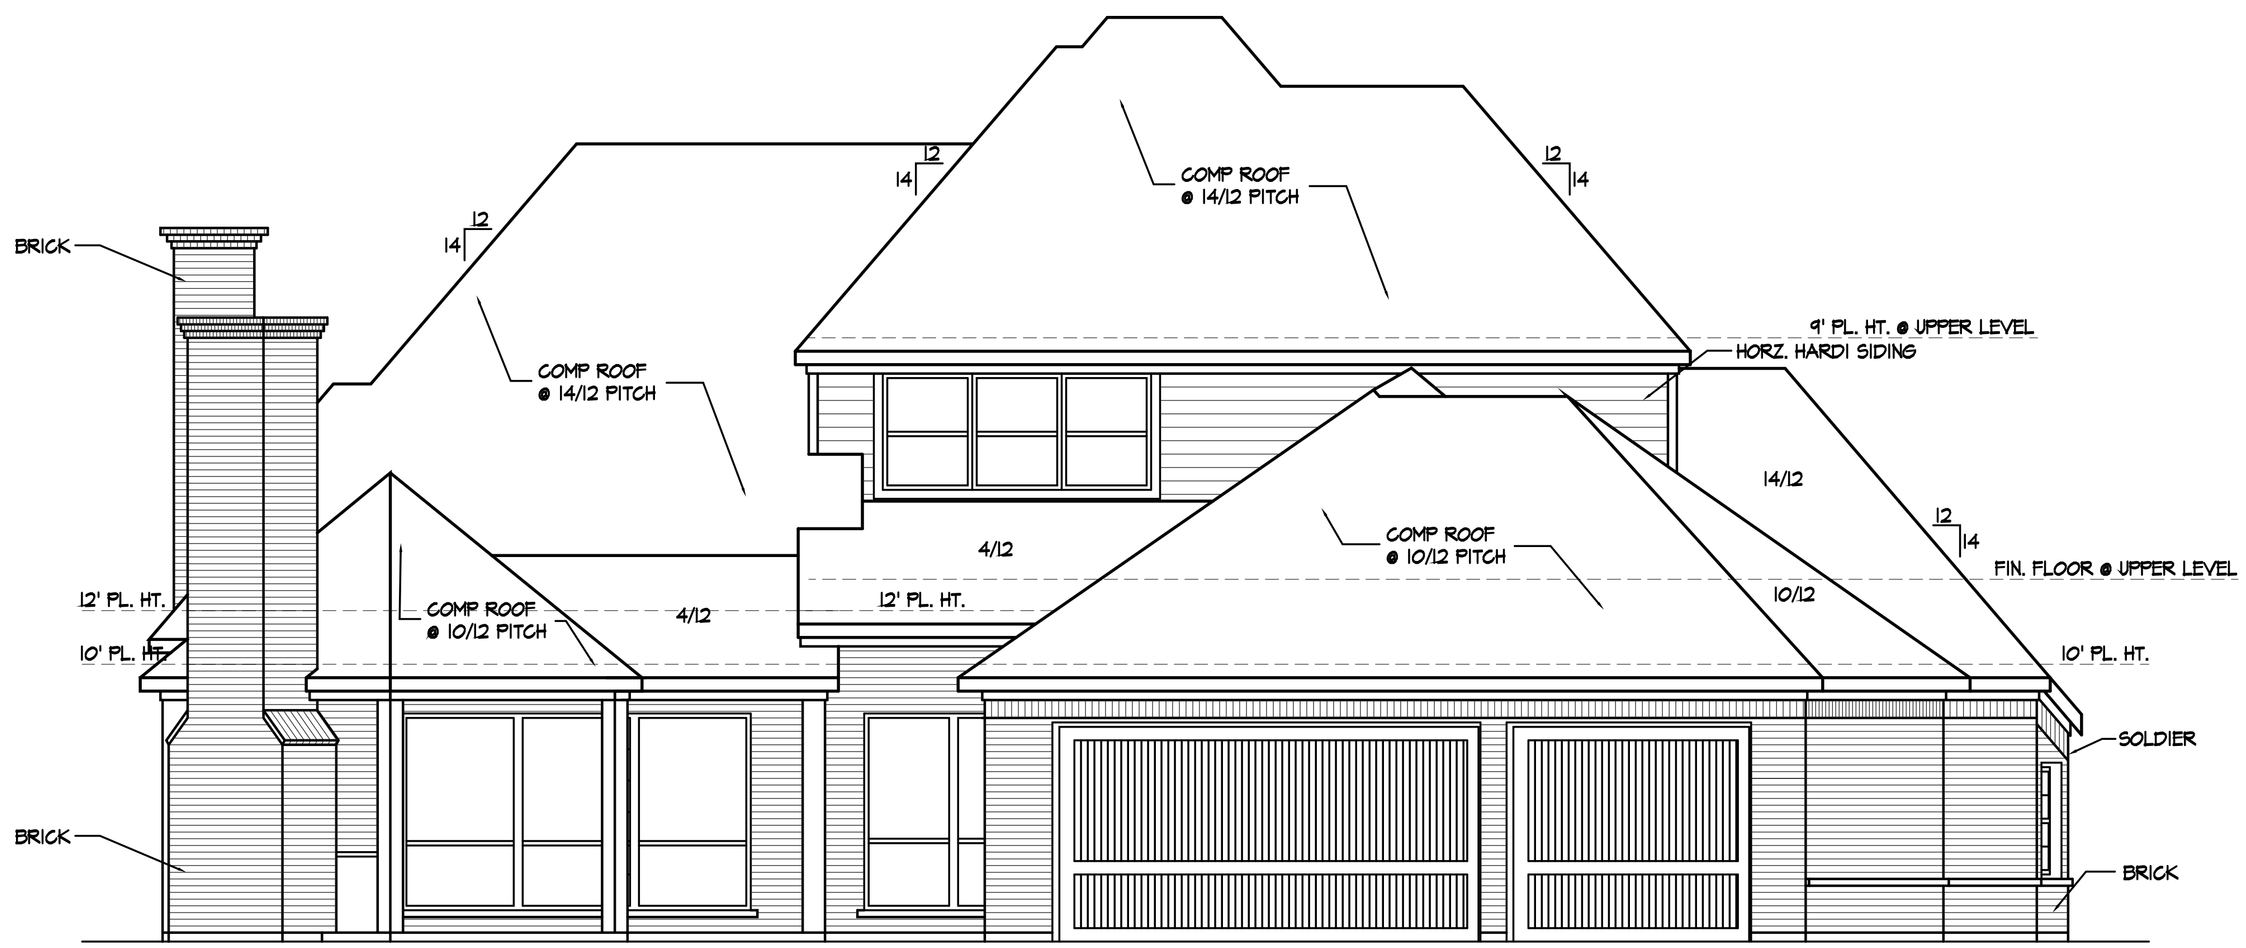

FRONT ELEVATION

1/4" = 1'-0"

REVISIONS:

GEORGE WELCH CUSTOM HOMES
LOT: 2 , BLOCK: D OF RAINBOW LAKE ESTATES
ROCKWALL, TEXAS

Shearer Design & Associates
1200 W. State Street
Garland, Texas 75040
972.485.5715

DATE: 6/20/11

SHEET: A4.0